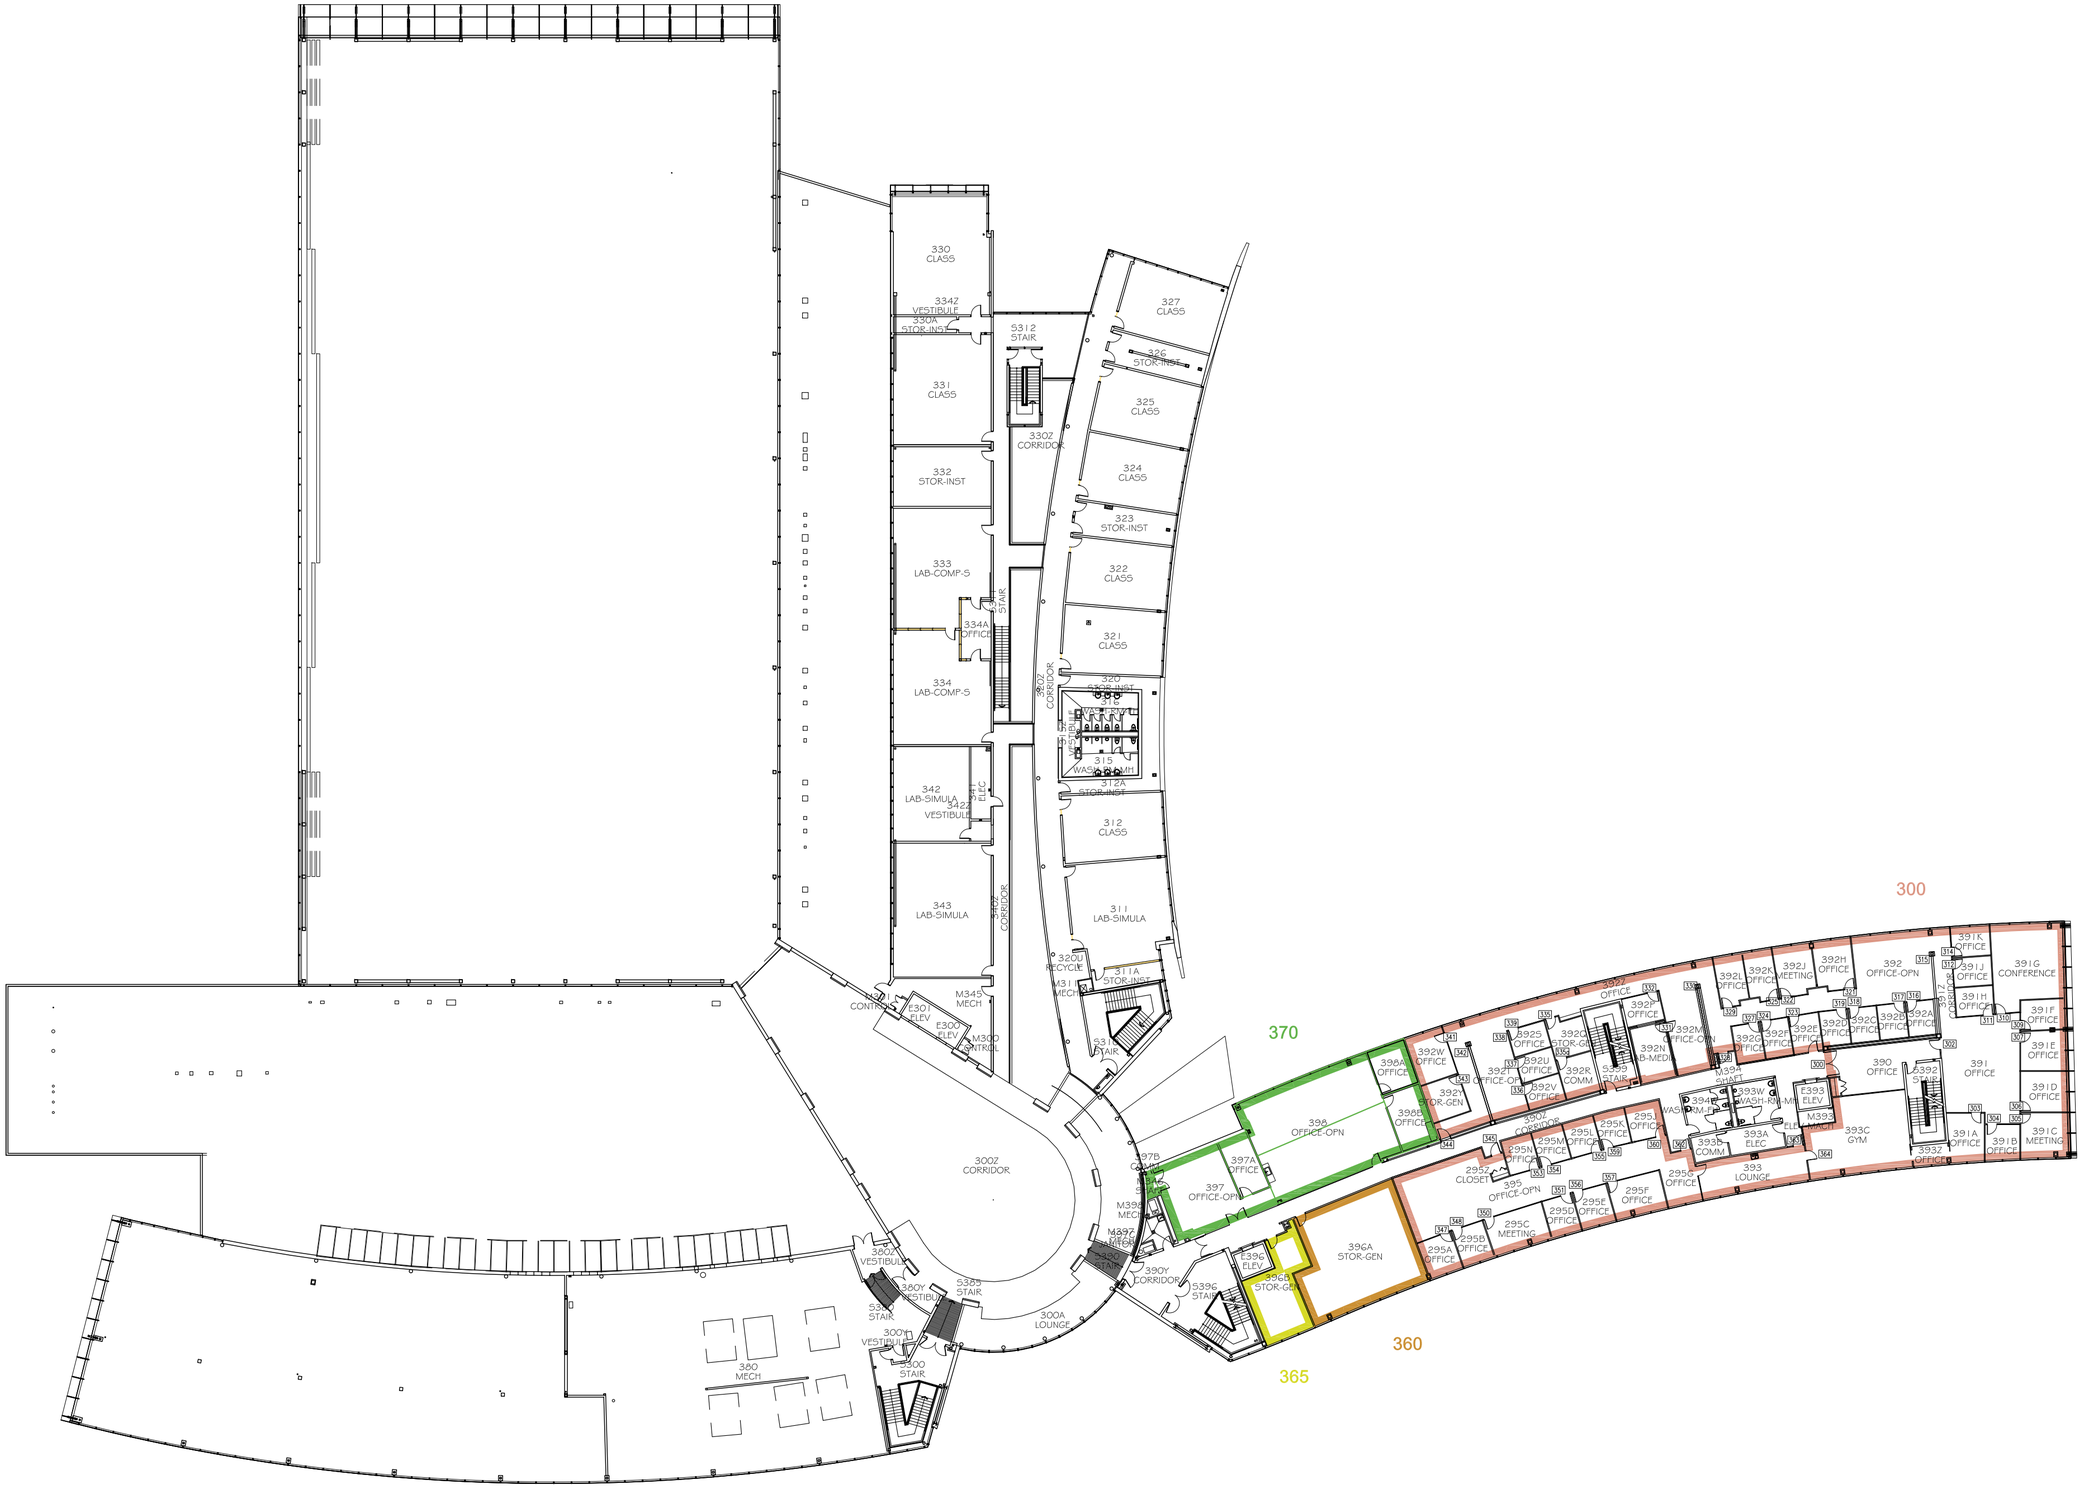

THIRD FLOOR PLAN
SCALE: 1:400

NOTES

No.	REVISIONS	DATE

LOCATION

AEROSPACE TECHNOLOGY CAMPUS

TITLE

THIRD FLOOR

ALL DIMENSIONS SHALL BE VERIFIED ON JOB

SCALE	AS NOTED
DATE	JANUARY 22, 2010
DRAWN	JANE BATEMAN
CHECK	-

SHEET NO

A3

OF 5 DWGS