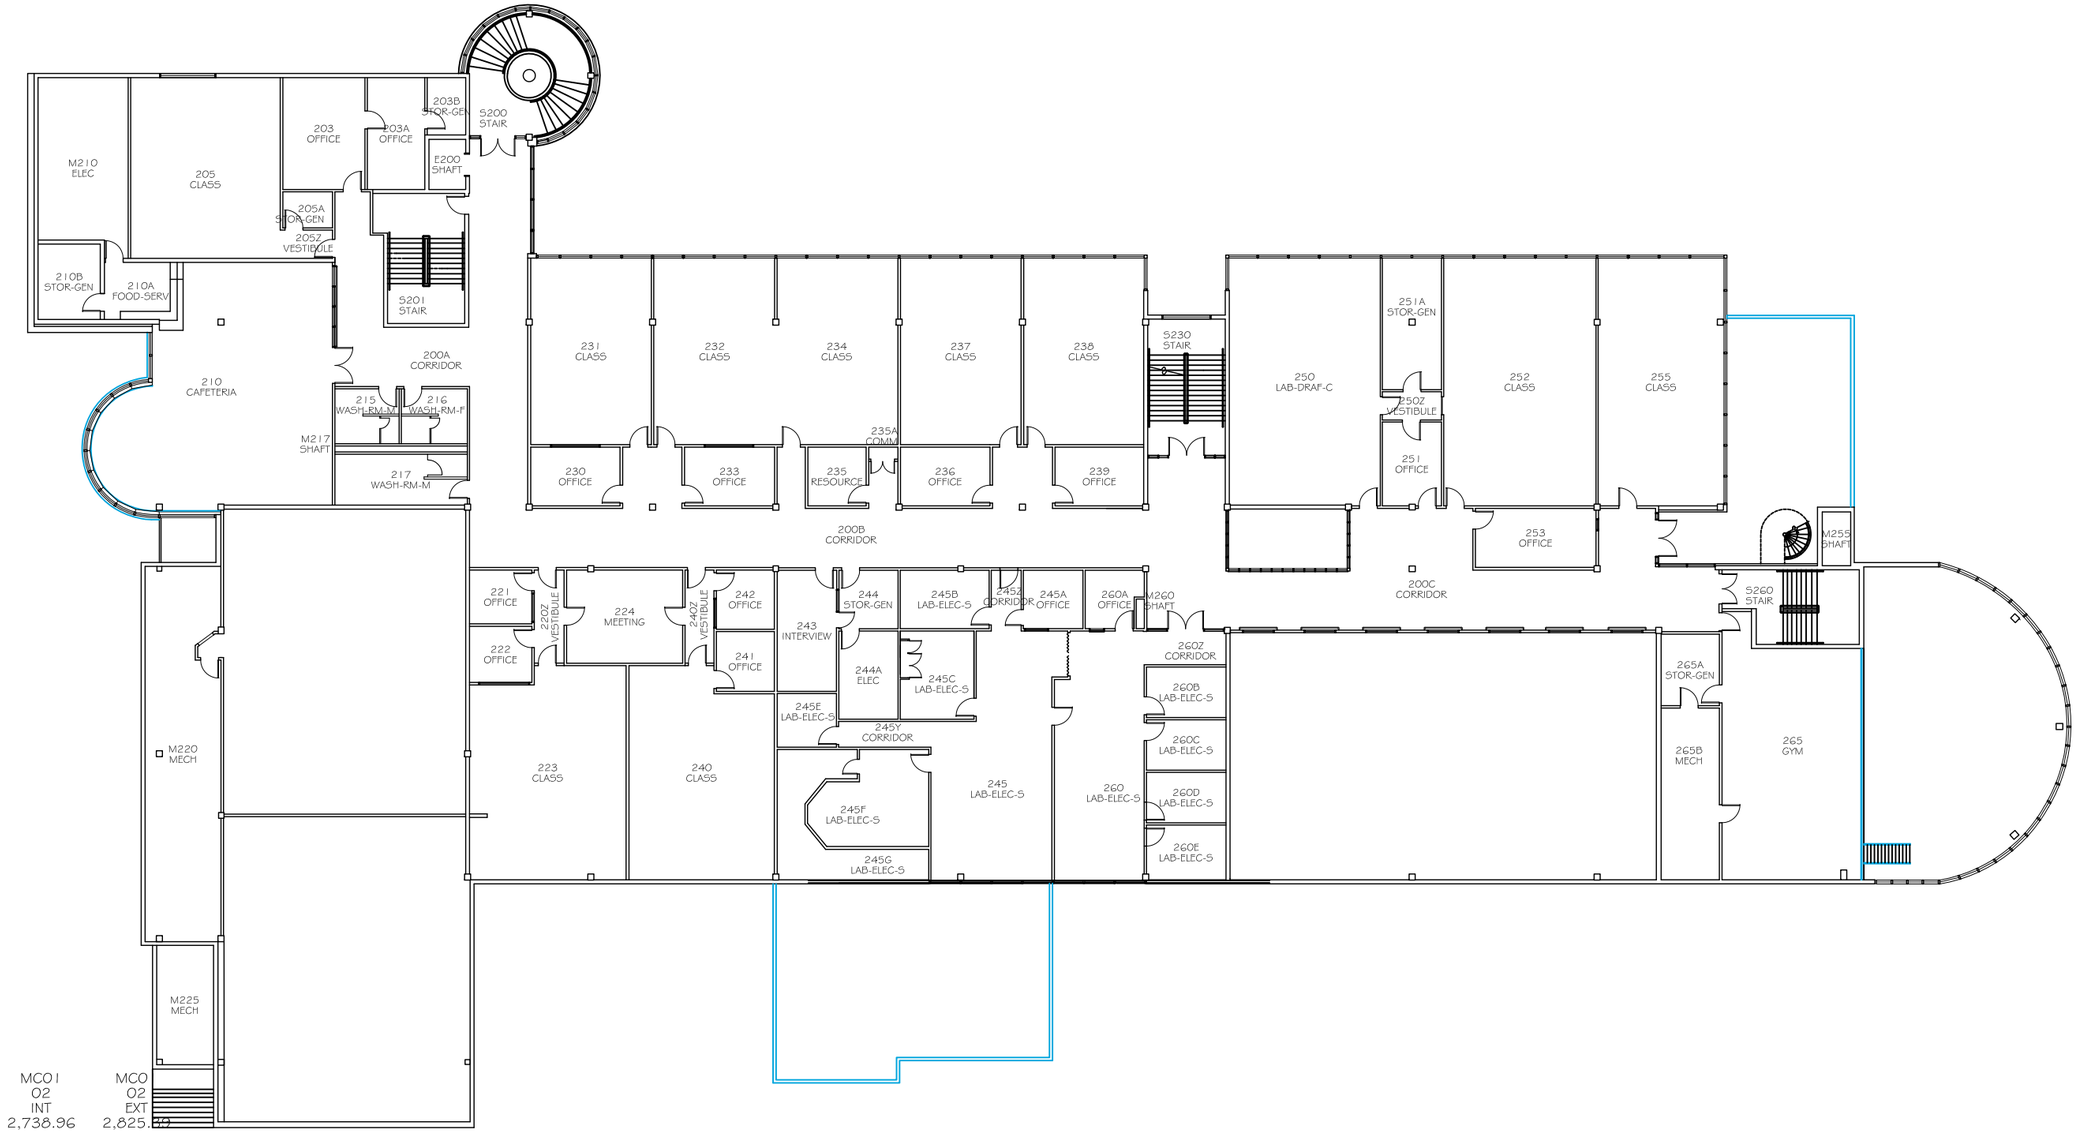

BRITISH COLUMBIA INSTITUTE OF TECHNOLOGY
campus planning

MC01, SECOND FLOOR
SCALE: 1:300

LAST UPDATED: SEPTEMBER 21, 2009