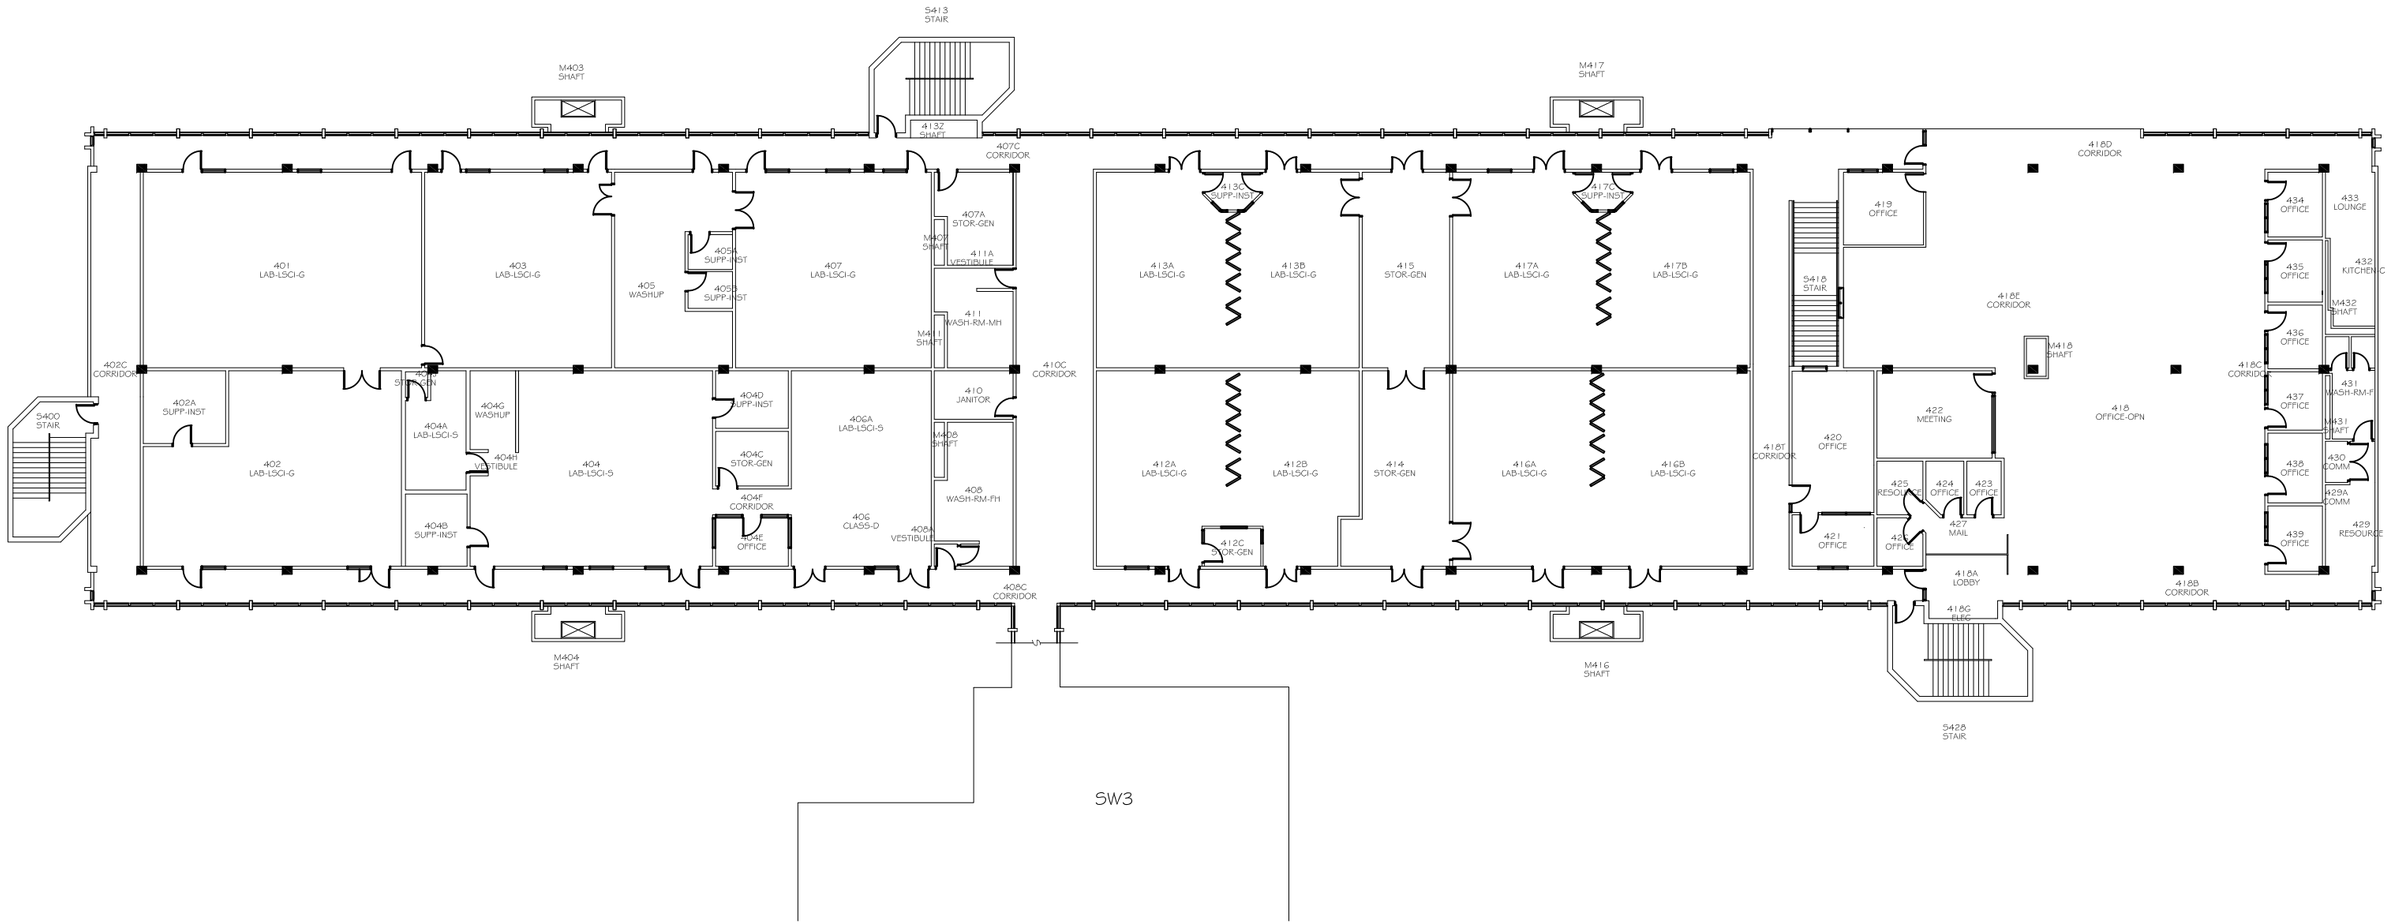

BRITISH COLUMBIA INSTITUTE OF TECHNOLOGY
campus planning

SE12, FOURTH FLOOR

SCALE: 1:300

LAST UPDATED: JANUARY 16, 2012