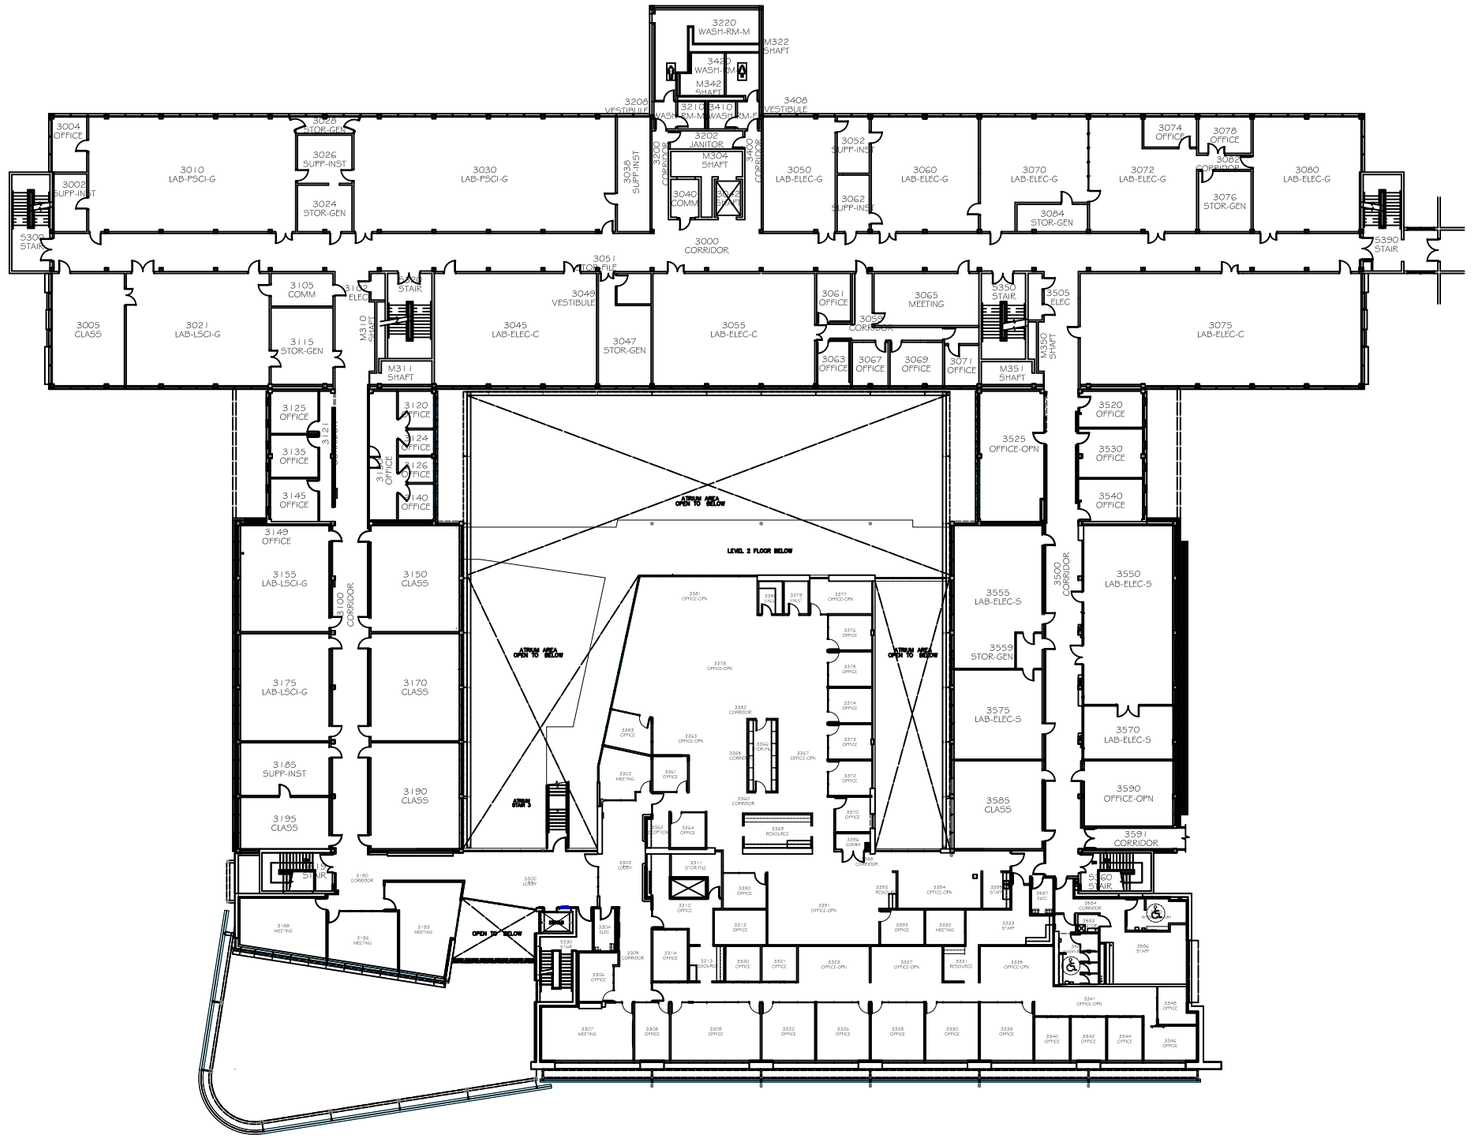

BCIT
CAMPUS DEVELOPMENT

SW01, THIRD FLOOR

SCALE: 1:500

LAST UPDATED: FEBRUARY 8, 2022