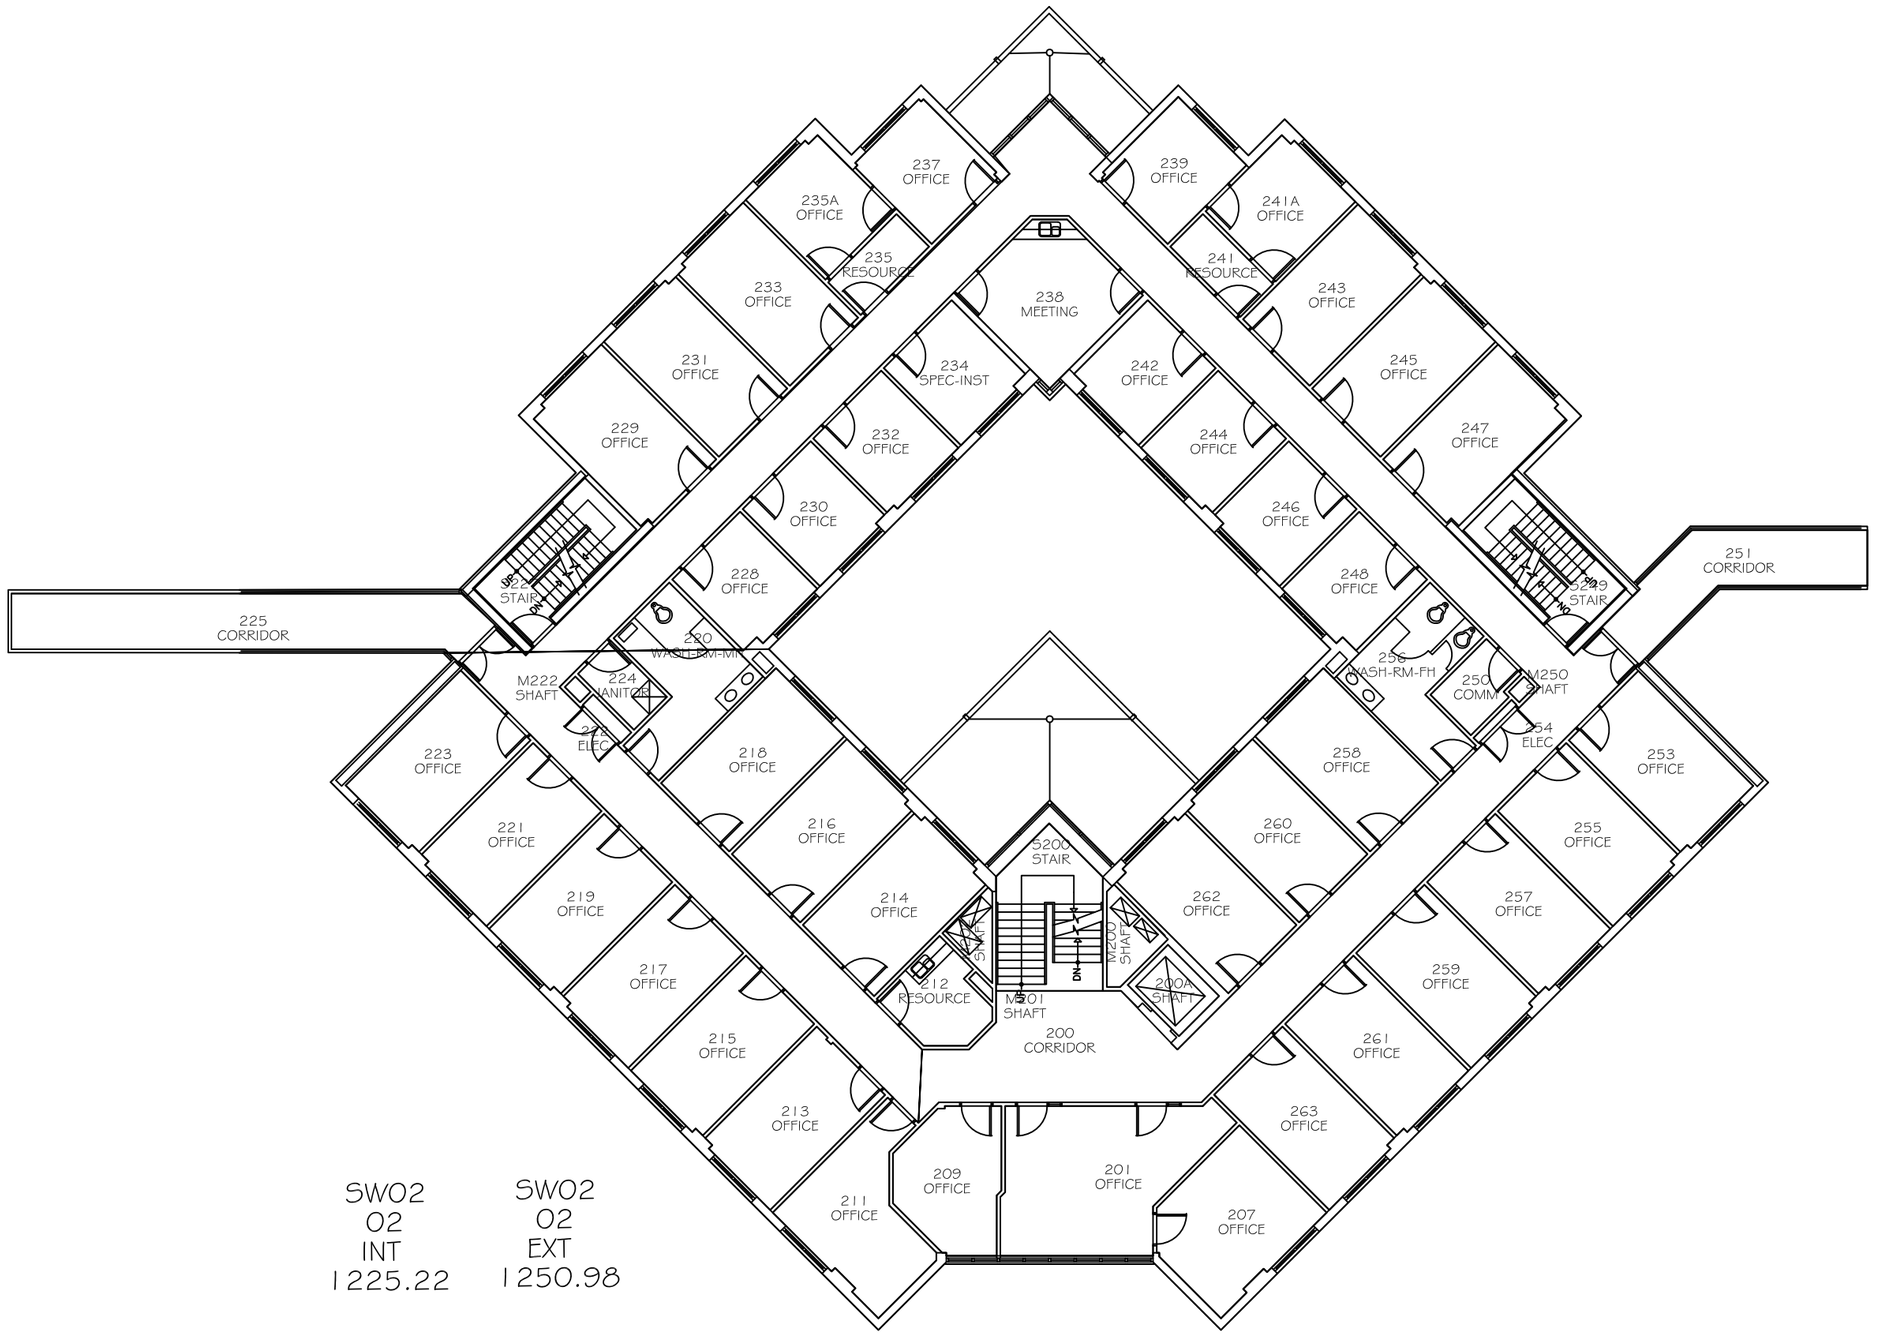

SW02
02
INT
1225.22

SW02
02
EXT
1250.98

SW02, SECOND FLOOR

OCTOBER 29, 2010

BRITISH COLUMBIA INSTITUTE OF TECHNOLOGY

CAMPUS PLANNING